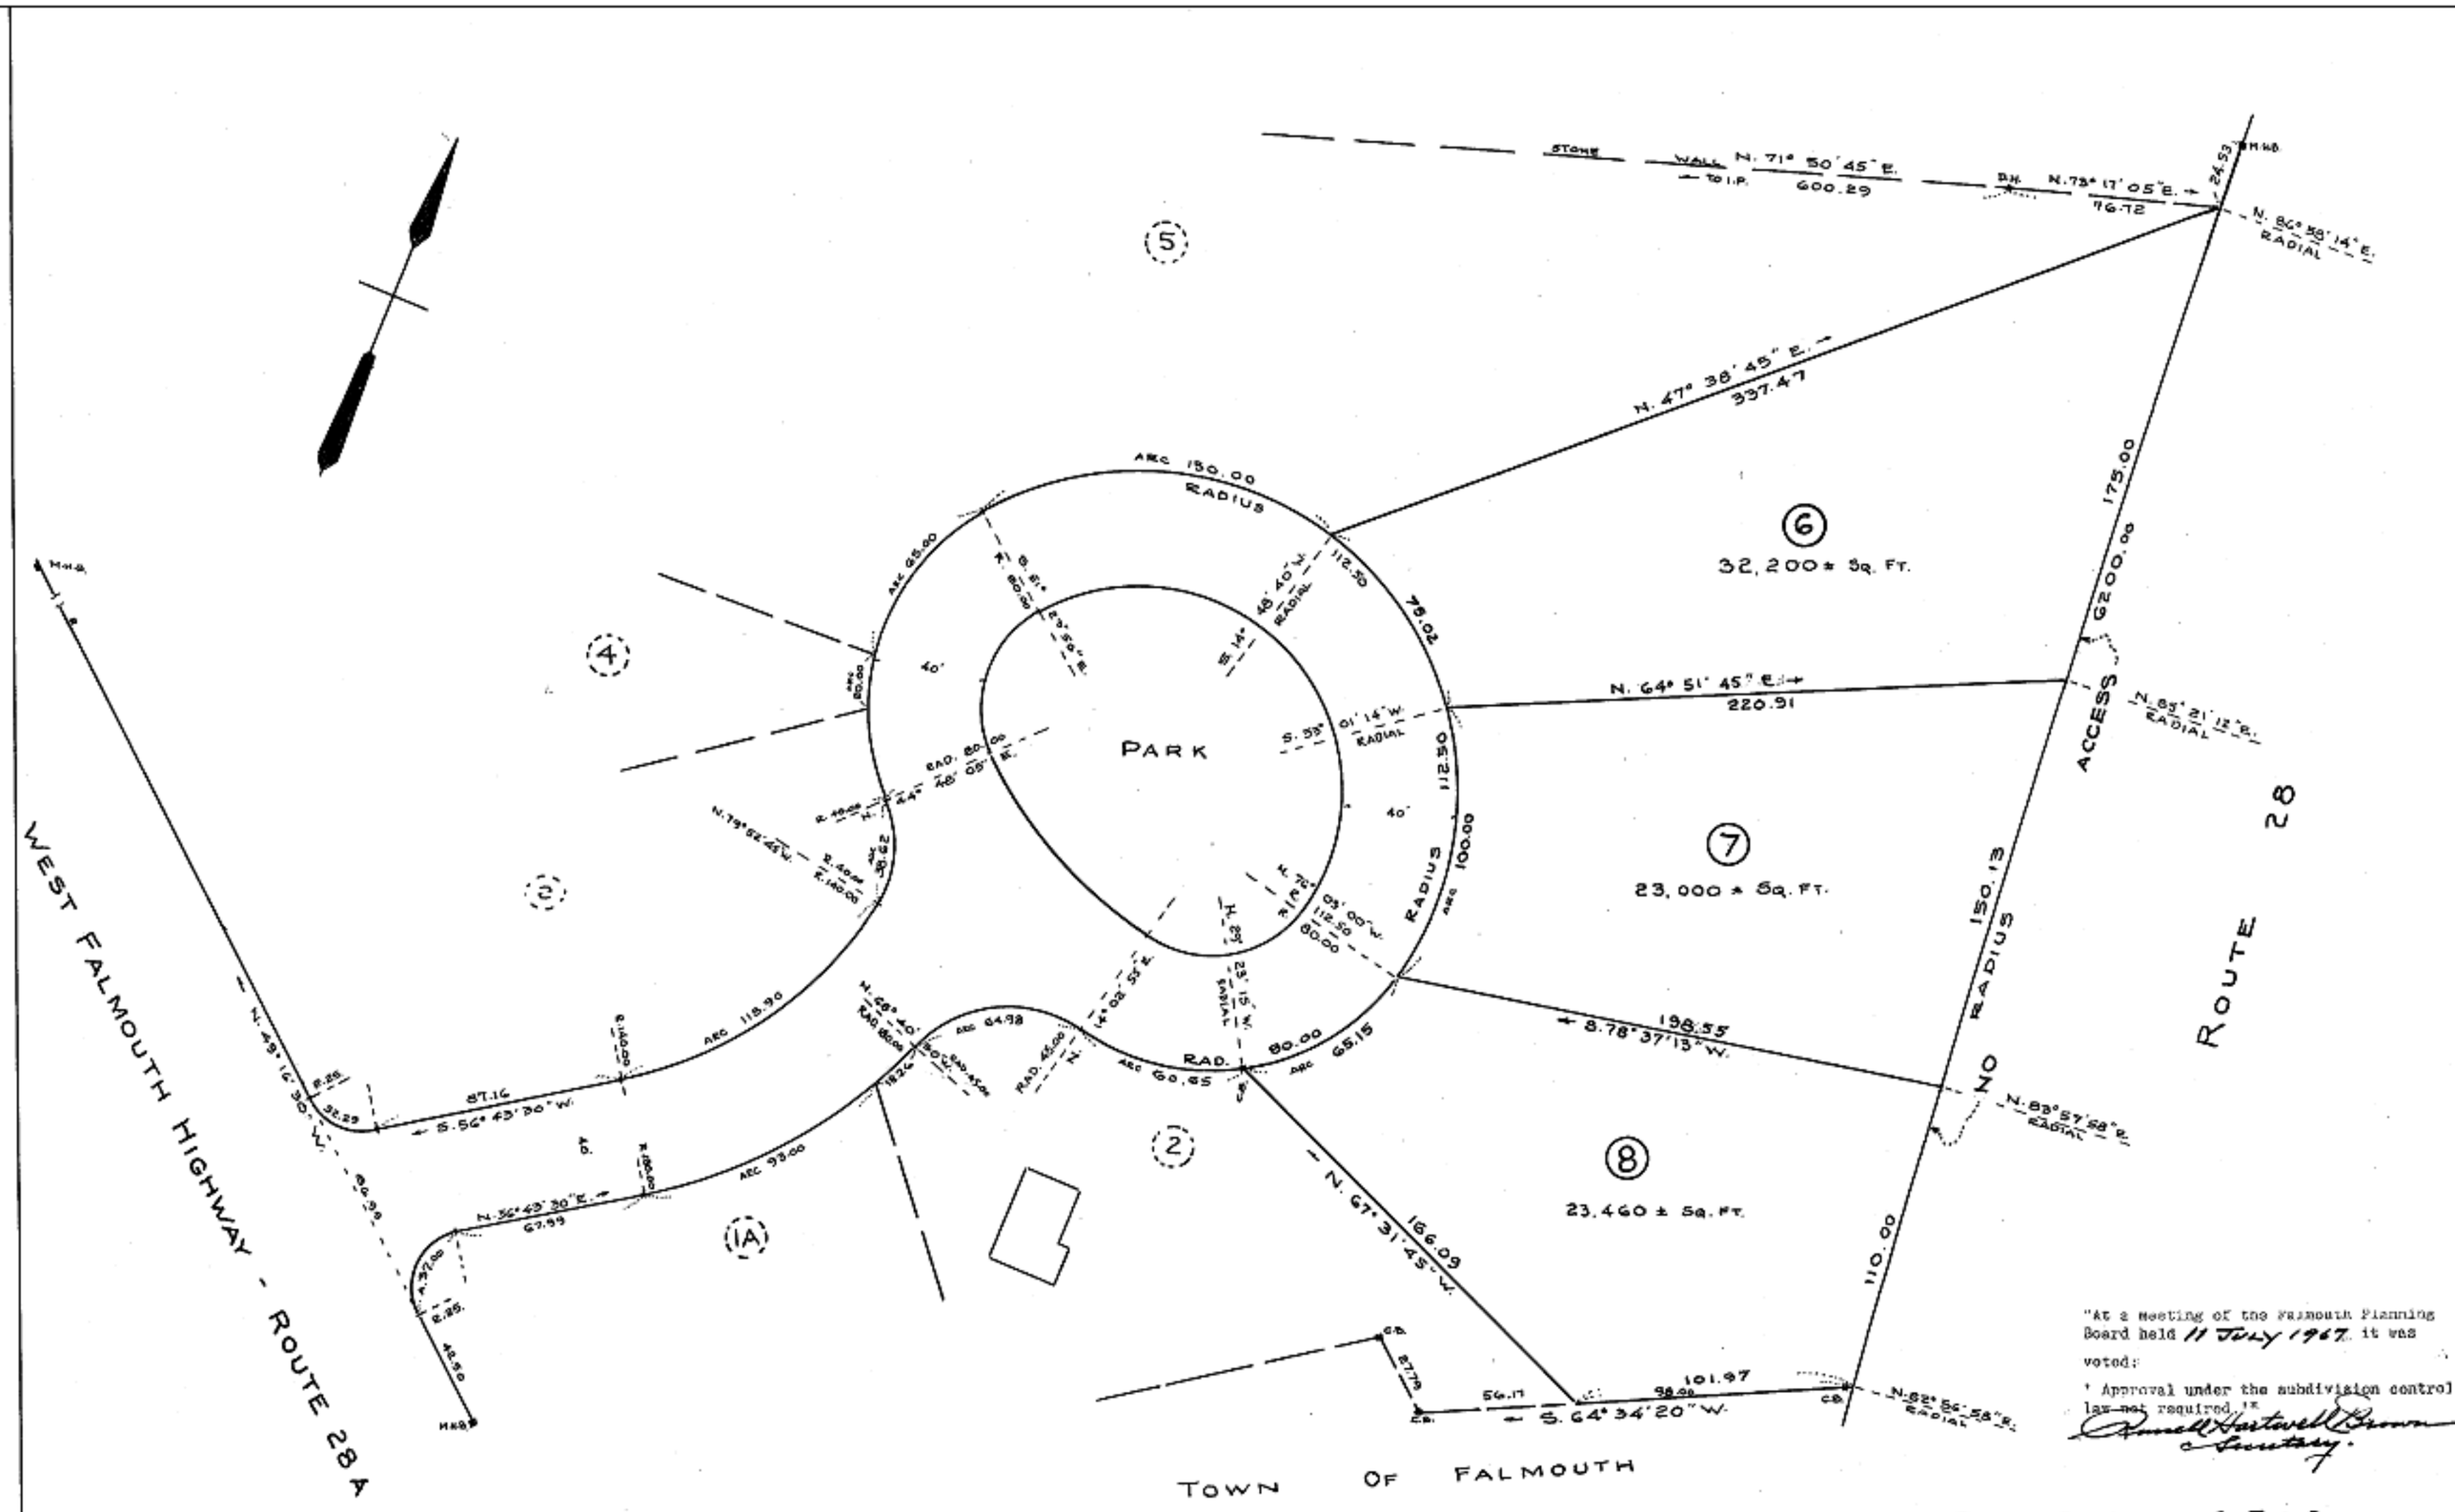

"At a meeting of the Falmouth Planning Board held 11 July 1967 it was voted:

' Approval under the subdivision control law not required.'"

Russell Hartwell Brown
Secretary.

PLAN OF LOTS 6, 7 & 8 OF ARNOLD B. GIFFORD IN WEST FALMOUTH.

SCALE: 1" = 40' JULY 3, 1967.

NEWELL B. SNOW. R.L.S.

I hereby certify that this plan was made in accordance with the Falmouth Subdivision Regulations with Land Court standards of accuracy, and that the permanent points shown on the plan are in existence on the ground.

Newell B. Snow

COMMONWEALTH OF MASSACHUSETTS
NEWELL B. SNOW
No. 3446
REGISTERED
LAND SURVEYOR

JUL 17 '68
10 10 A

SEE SUBDIVISION PLAN DATED OCT. 15, 1966 FILED IN BARNSTABLE COUNTY REG. OF DEEDS.

Plan-Book 221 Page 103